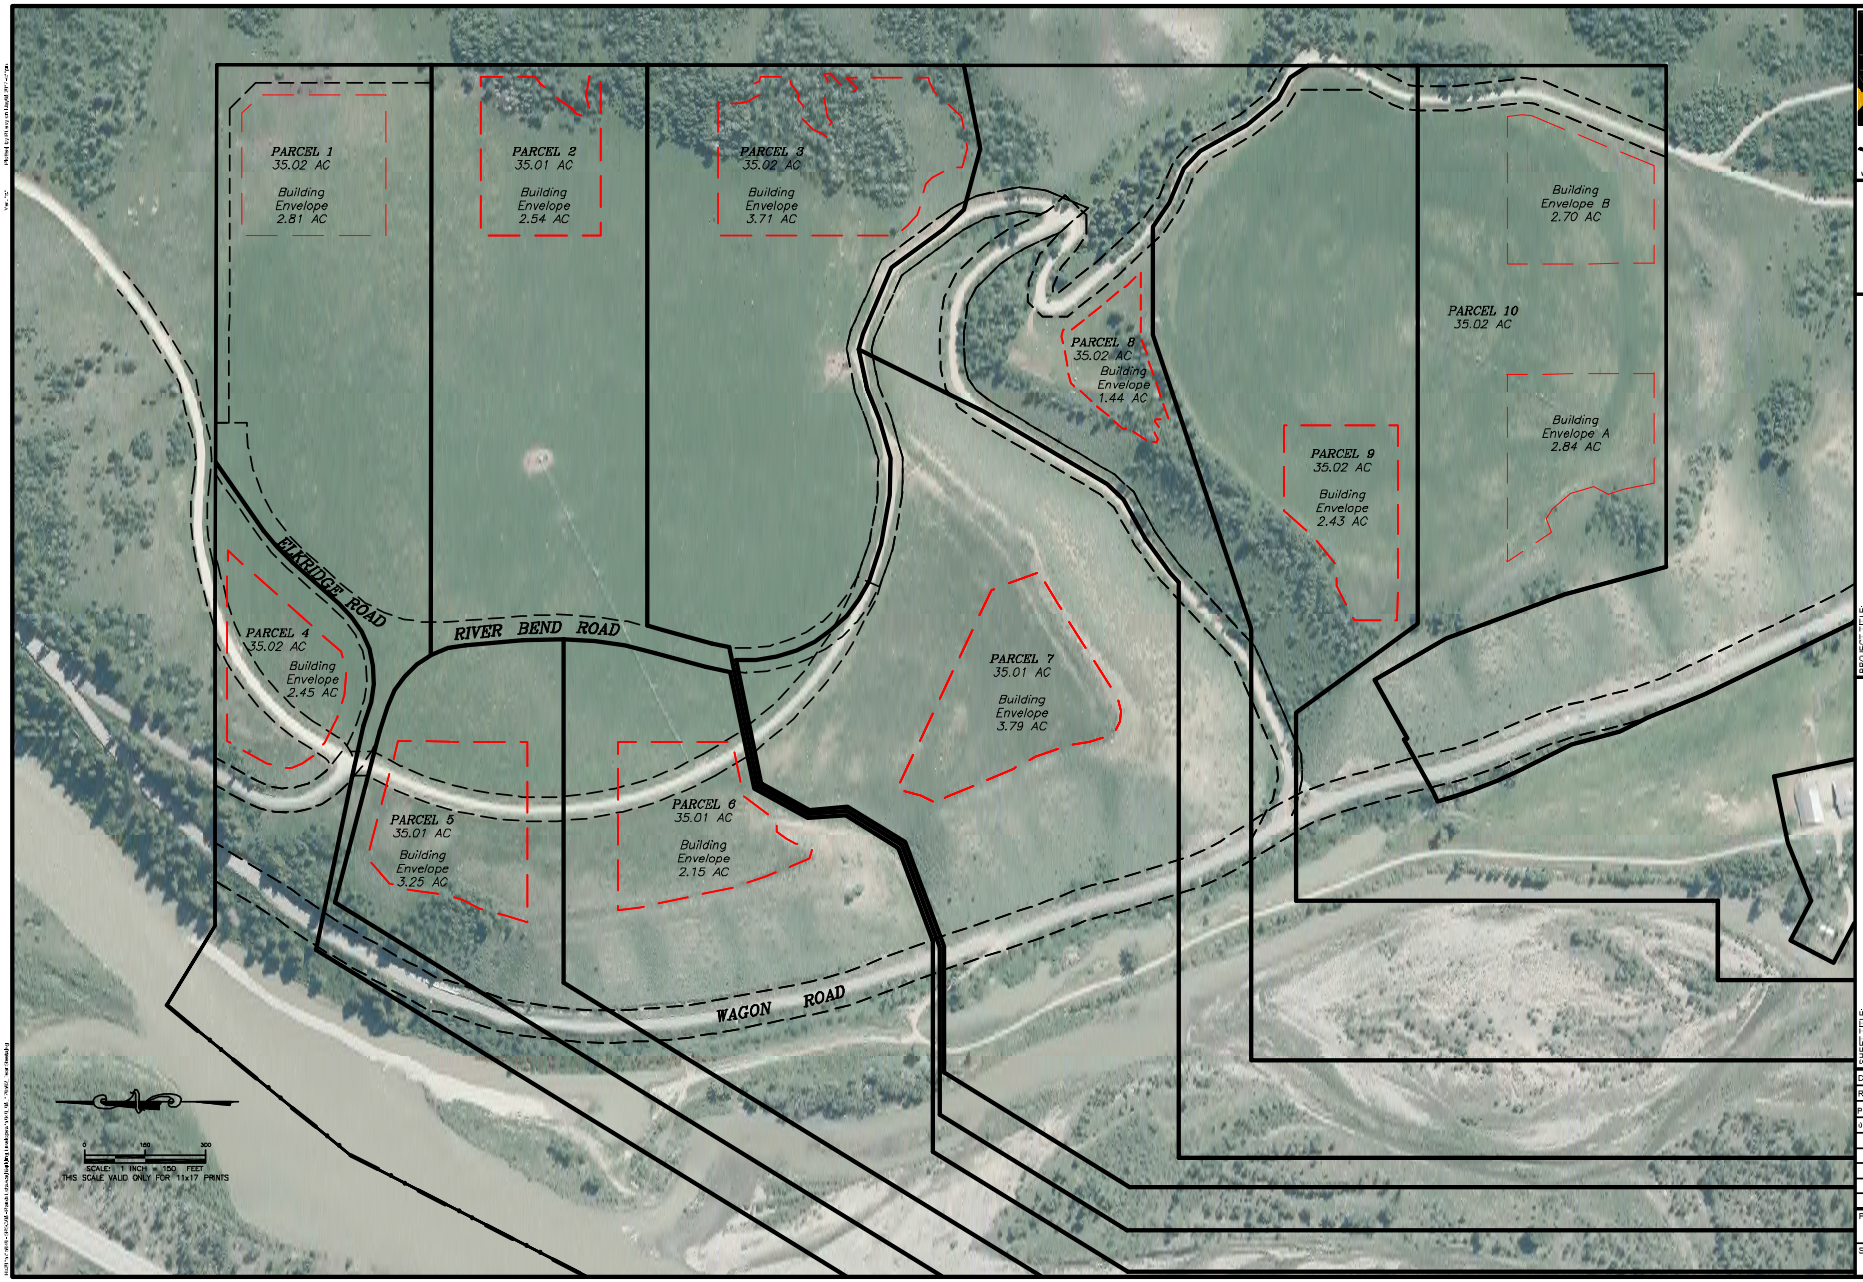

JORGENSEN
JACKSON, WYOMING
307.733.5150
www.jorgensenassociates.com

PROJECT TITLE:
SNAKE RIVER BEND RANCH
TETON COUNTY, WYOMING

SHEET TITLE:
BUILDING ENVELOPES

DRAFTED BY:	Y.
REVIEWED BY:	
PLAN VERSION	DATE
150417	

PROJECT NUMBER
15040.08

SHEET
EX11